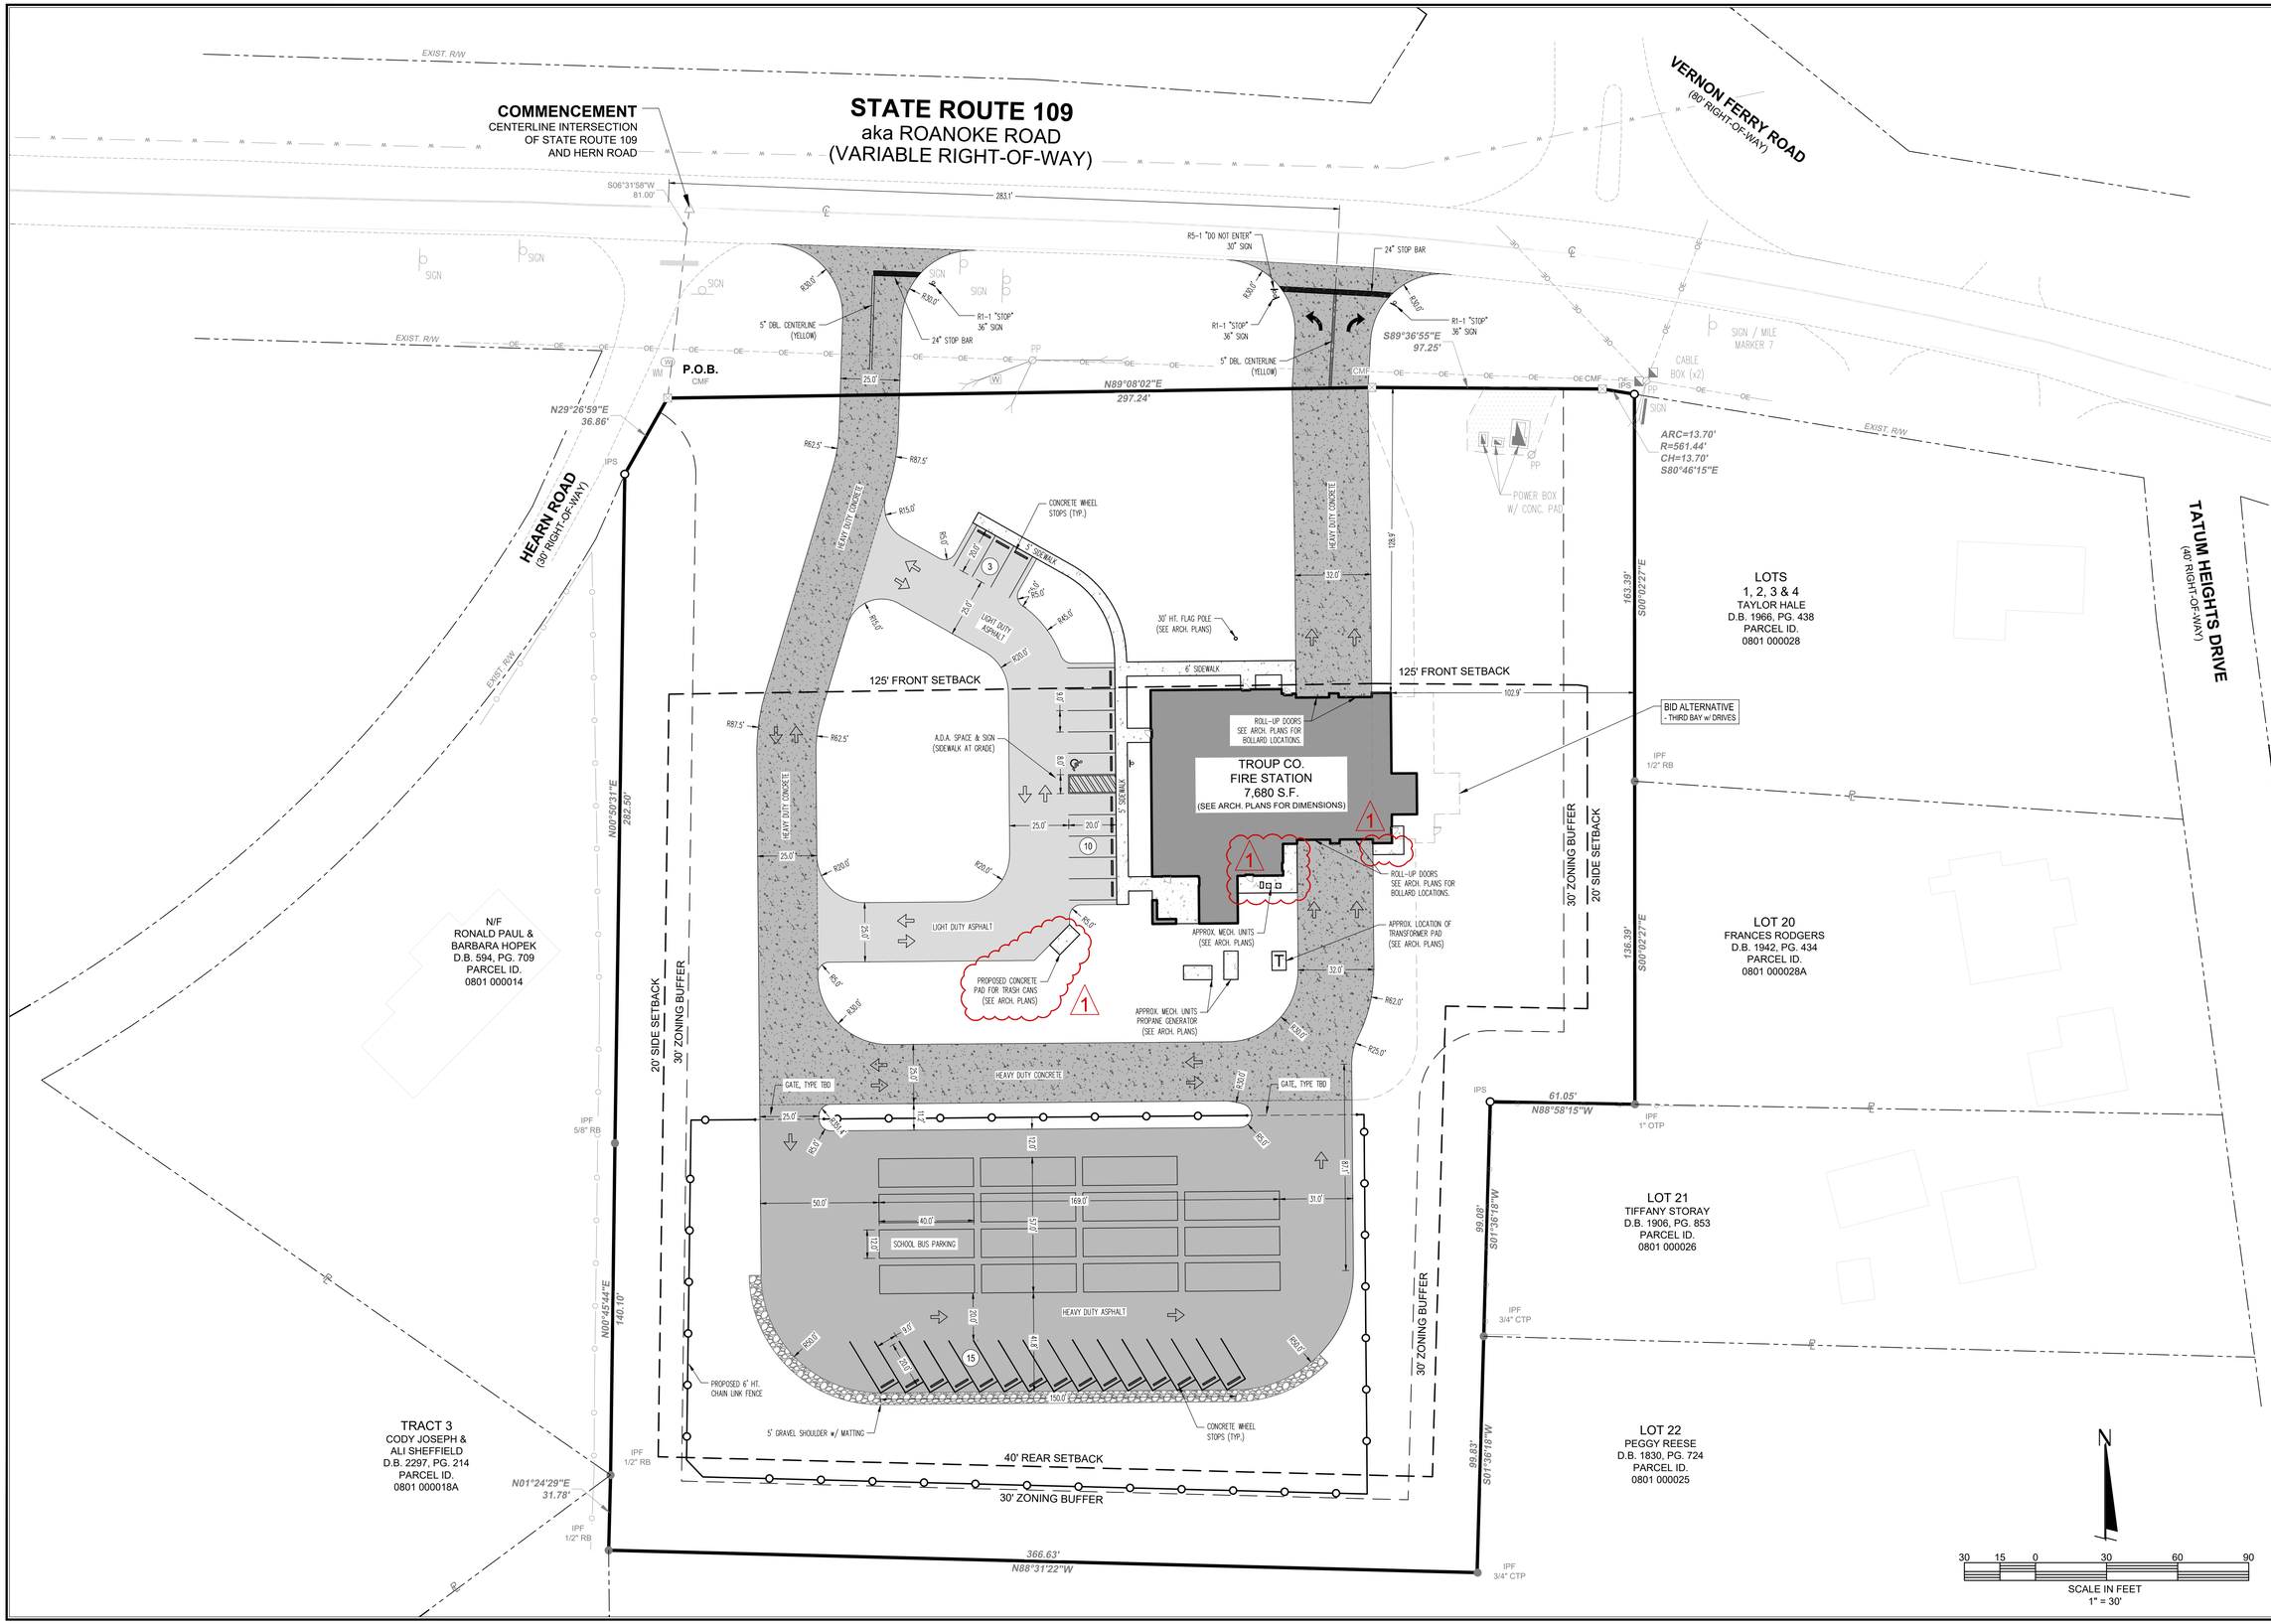

DATE	REVISIONS	BY
10-28-25	ADDED CONC. PADS	

HARRIS GRAY, LLC
ENGINEERS - SURVEYORS - PLANNERS
CERTIFICATE OF AUTHORIZATION NO. PEF008540
824 THIRD AVENUE - WEST POINT, GEORGIA 31833
PHONE: (706) 645 - 5885

Troup County Fire Station
SITE PLAN

DATE	10/28/25
DRAWN BY	JAM
CHKD BY	JSH
FILE NAME	SITE
JOB NO.	GA250193

GEORGIA REGISTERED PROFESSIONAL ENGINEER
No. PE024488
10-28-25
JOHN SCOTT HARRIS

GSWCC LEVEL II # 4456

SHT. 05 OF 21